




1 Level 00 - Planning
1 : 100

revision	date	drawn	description
P01	25.06.21	HTA	Modular Planning Issue
P02	08.07.21	HTA	General Amendments
P03	14.07.21	HTA	Commercial bin store amendment

Notes: -
Do not scale from drawings unless by agreement with HTA. Use
figured dimensions only. Check all dimensions on site prior to
commencing the works. Drawing to be read in conjunction with other
relevant consultant information.

This drawing is the copyright of HTA Design LLP and must not be
copied or reproduced in part, or in whole, without the express
permission of HTA Design LLP. Drawing to be read in conjunction with
specification.

0m 2m 4m 6m 8m 10m

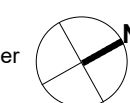

Ground Floor Plan

St William - Berkeley
King's Road Park

PLANNING

W505-HTA-A2-GF-PL-A-0100-2020P03

number revision

1:100 @ A1
scale
HTA Design LLP
www.hta.co.uk

W505-
job reference


London | Edinburgh | Manchester | Bristol

PHS
drawn



Tenure Types

- 1B2P AR
- 1B2P AR WC
- 2B3P AR
- 2B3P WC AR
- 2B4P AR
- 3B4P AR
- 3B5P AR

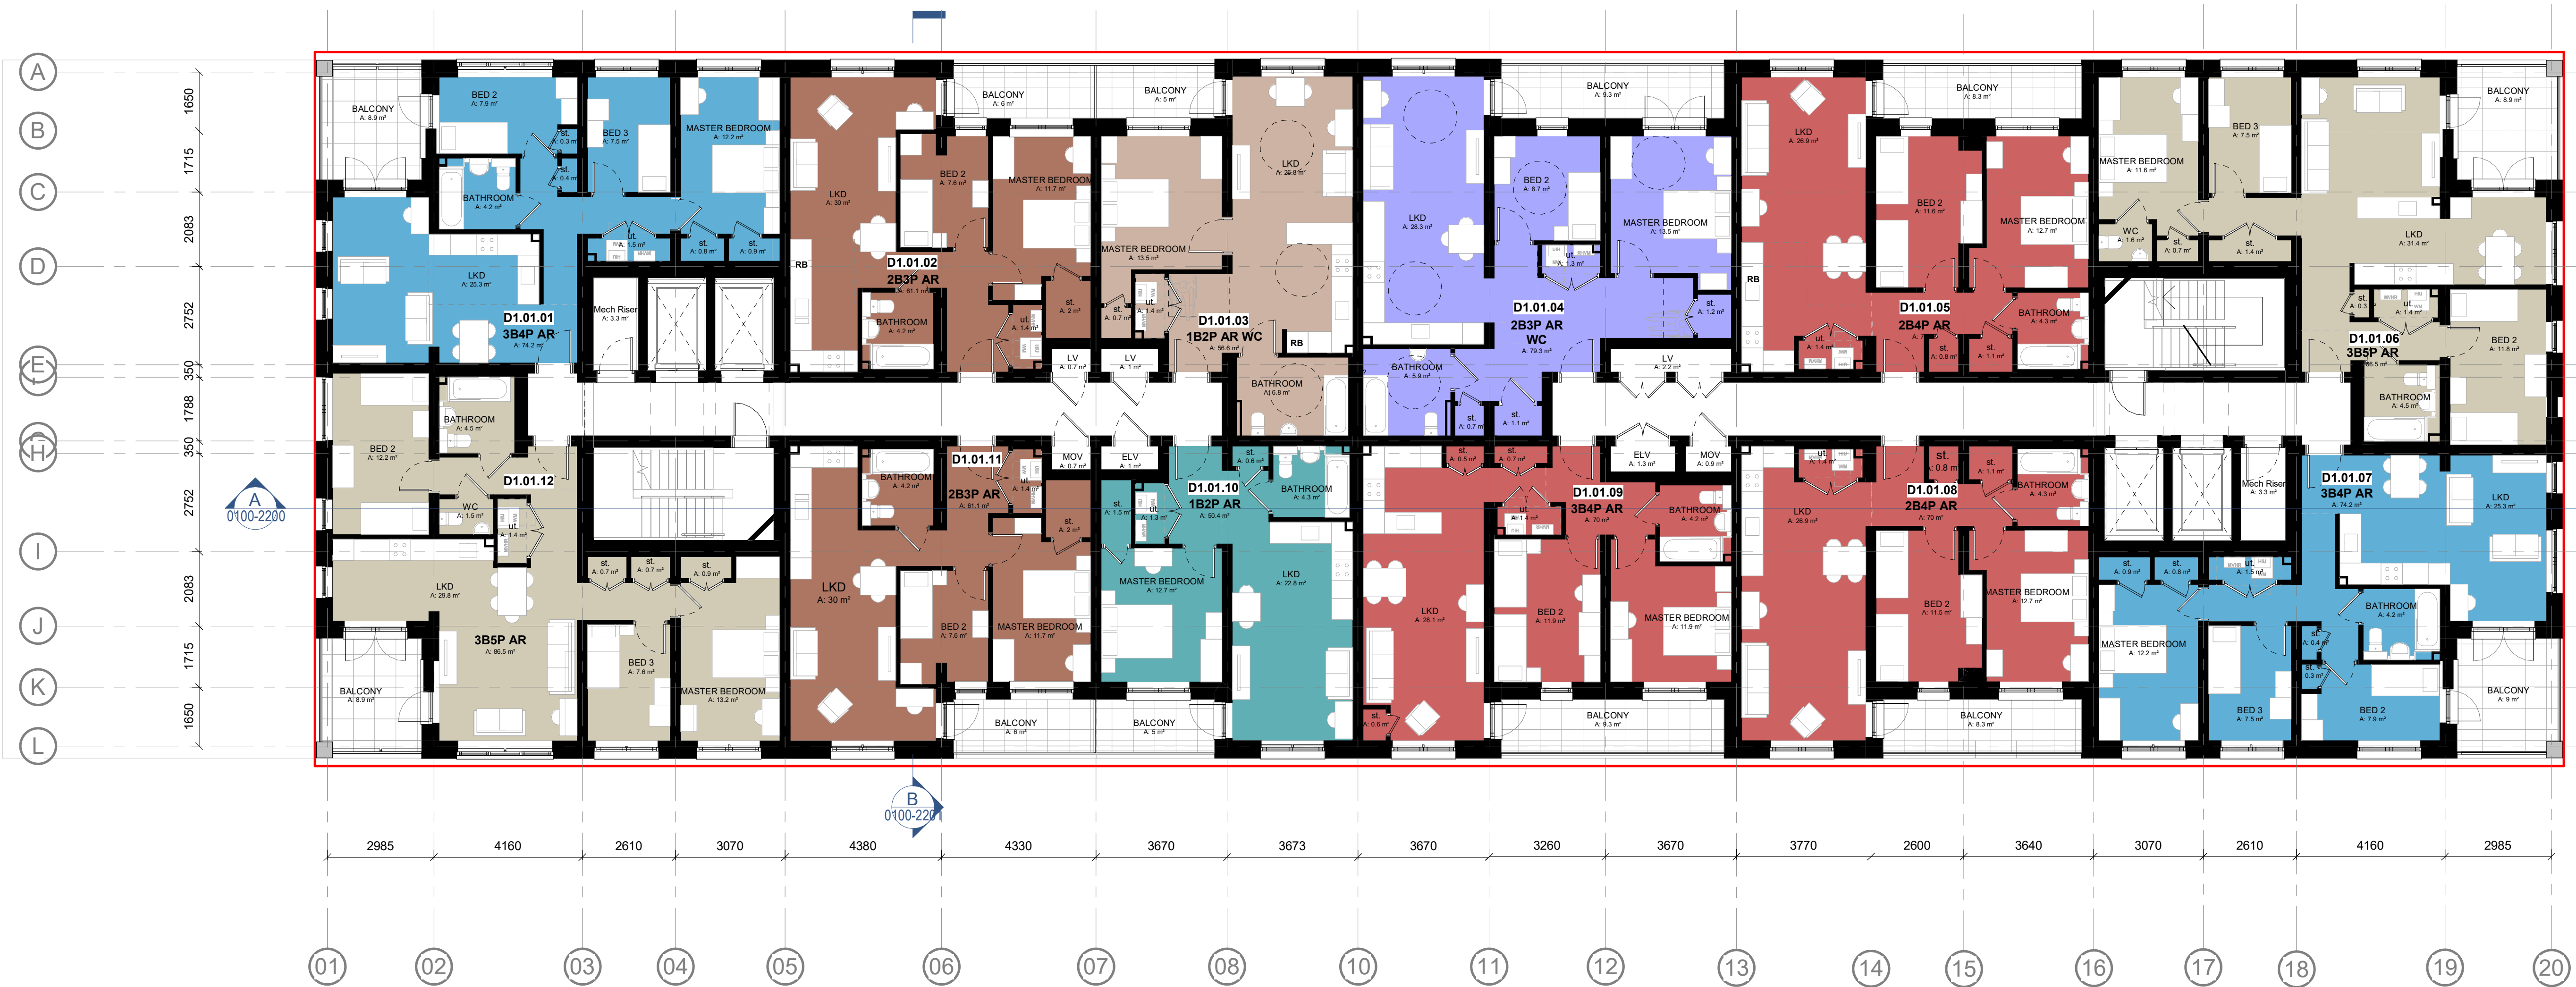


1 Levels 01-04 - Planning
1 : 100

Notes: -
Do not scale from drawings unless by agreement with HTA. Use
figured dimensions only. Check all dimensions on site prior to
commencing the works. Drawing to be read in conjunction with other
relevant consultant information.

This drawing is the copyright of HTA Design LLP and must not be
copied or reproduced in part, or in whole, without the express
permission of HTA Design LLP. Drawing to be read in conjunction with
specification.

0m 2m 4m 6m 8m 10m

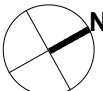

Floors 01-04 Plan

St William - Berkeley
King's Road Park

PLANNING

W505-HTA-A2-ZZ-PL-A-0100-2021 P03

number revision

1:100 @ A1
scale
HTA Design LLP
www.hta.co.uk
London | Edinburgh | Manchester | Bristol

W505-
job reference


PHS
drawn

hta

revision	date	drawn	description
P01	25.06.21	HTA	Modular Planning Issue
P02	06.07.21	HTA	Updates to LV doors
P03	08.07.21	HTA	General Amendments

Tenure Types

- 1B2P AR
- 1B2P AR WC
- 2B3P AR
- 2B4P AR
- 3B4P AR
- 3B5P AR

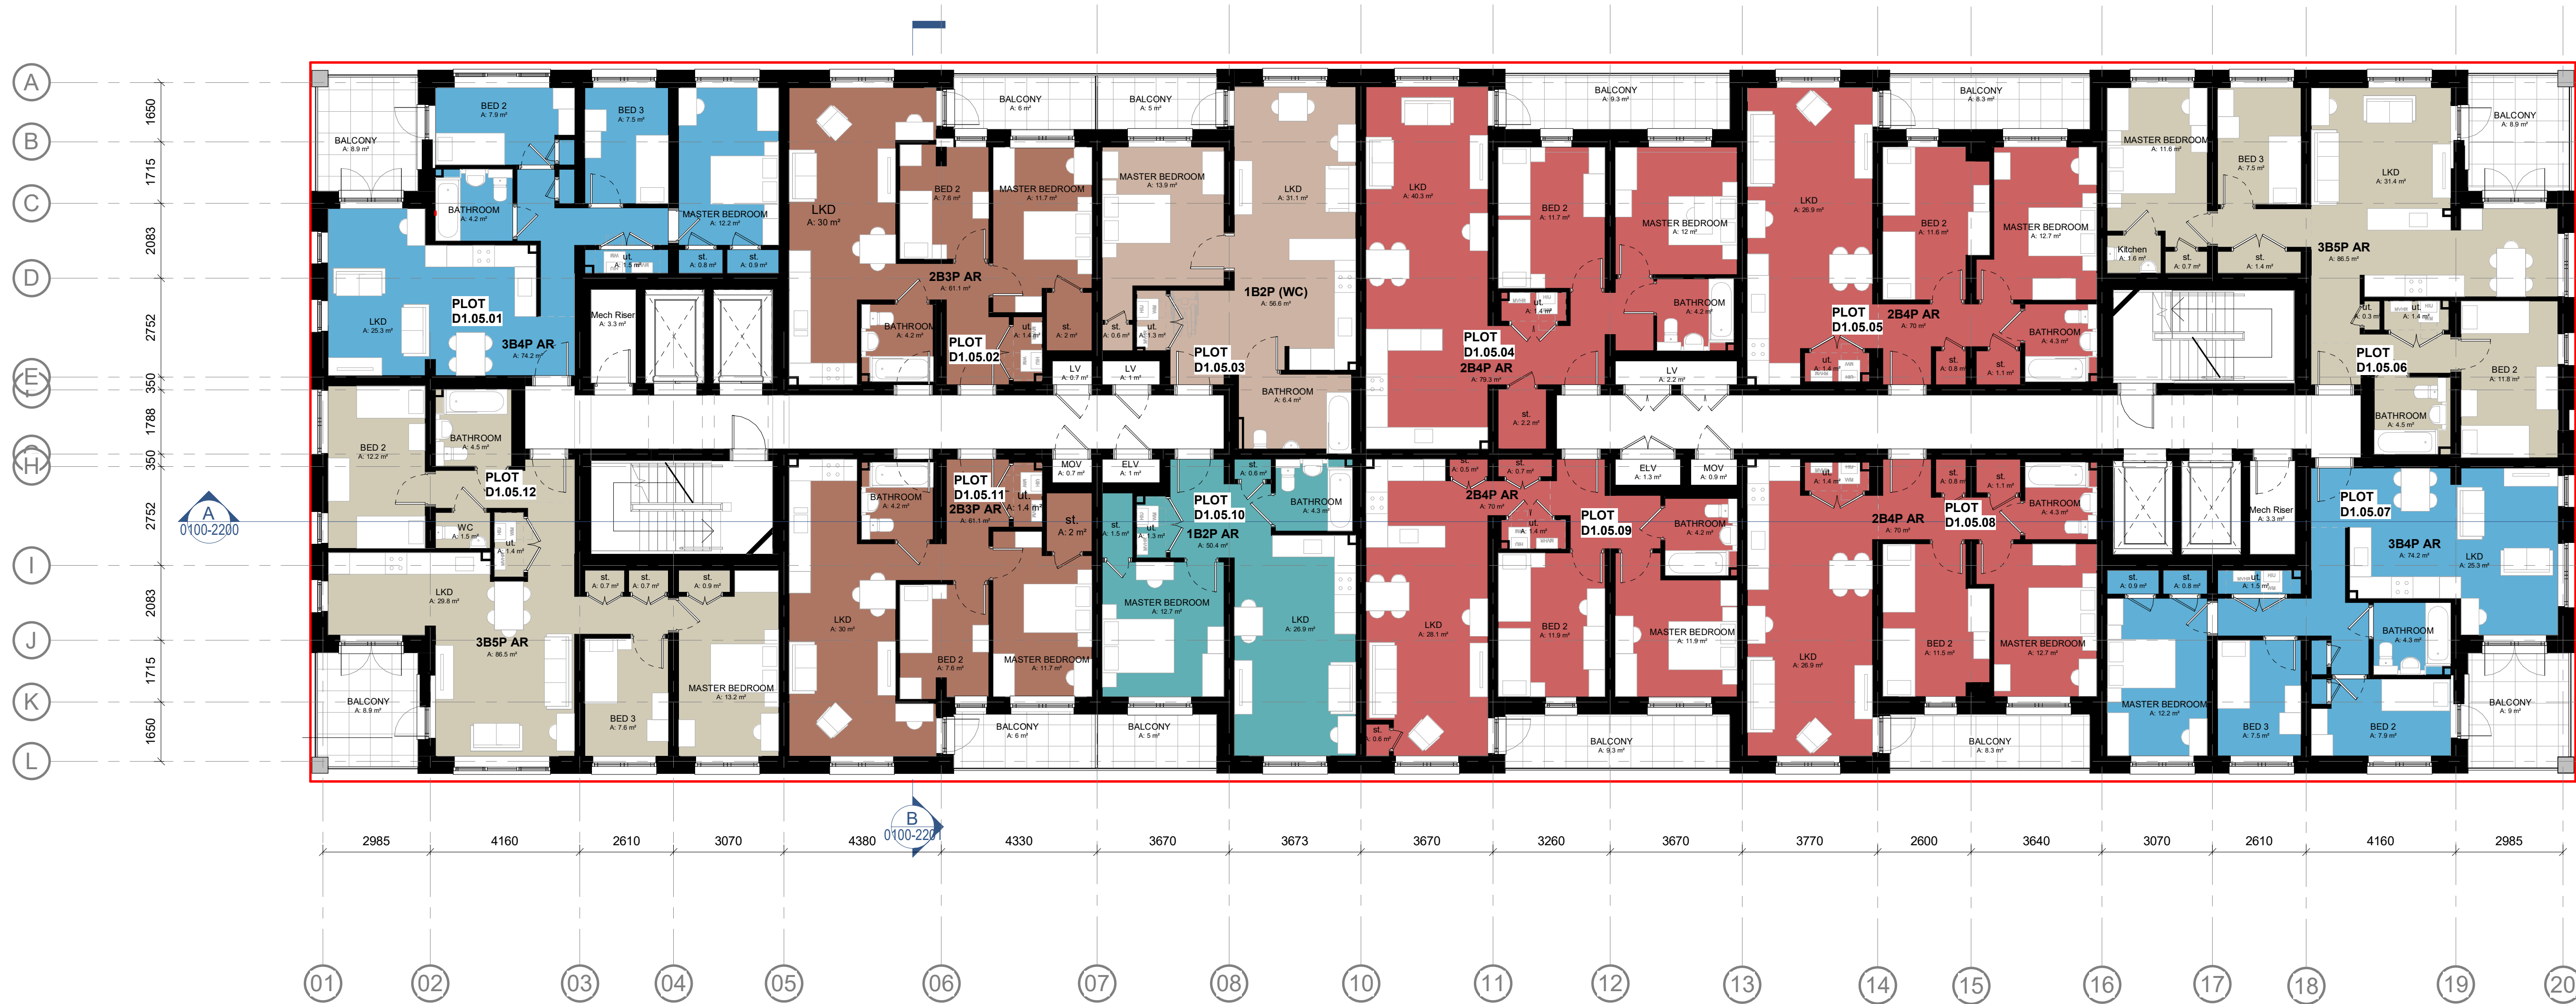

1 Levels 05 and 06 - Planning
1 : 100

revision	date	drawn	description
P01	25.06.21	HTA	Modular Planning Issue
P02	06.07.21	HTA	Updates to LV doors
P03	08.07.21	HTA	General Amendments

Notes: -
Do not scale from drawings unless by agreement with HTA. Use
figured dimensions only. Check all dimensions on site prior to
commencing the works. Drawing to be read in conjunction with other
relevant consultant information.

This drawing is the copyright of HTA Design LLP and must not be
copied or reproduced in part, or in whole, without the express
permission of HTA Design LLP. Drawing to be read in conjunction with
specification.

0m 2m 4m 6m 8m 10m



Floors 05 and 06 Plan

St William - Berkeley
King's Road Park

PLANNING

W505-HTA-A2-ZZ-PL-A-0100-2022 P03

number revision

1:100 @ A1
scale
HTA Design LLP
www.hta.co.uk

W505-
job reference


PHS
drawn



London | Edinburgh | Manchester | Bristol

Tenure Types

- 1B2P AR
- 1B2P AR WC
- 2B4P AR
- 3B4P AR
- 3B5P AR

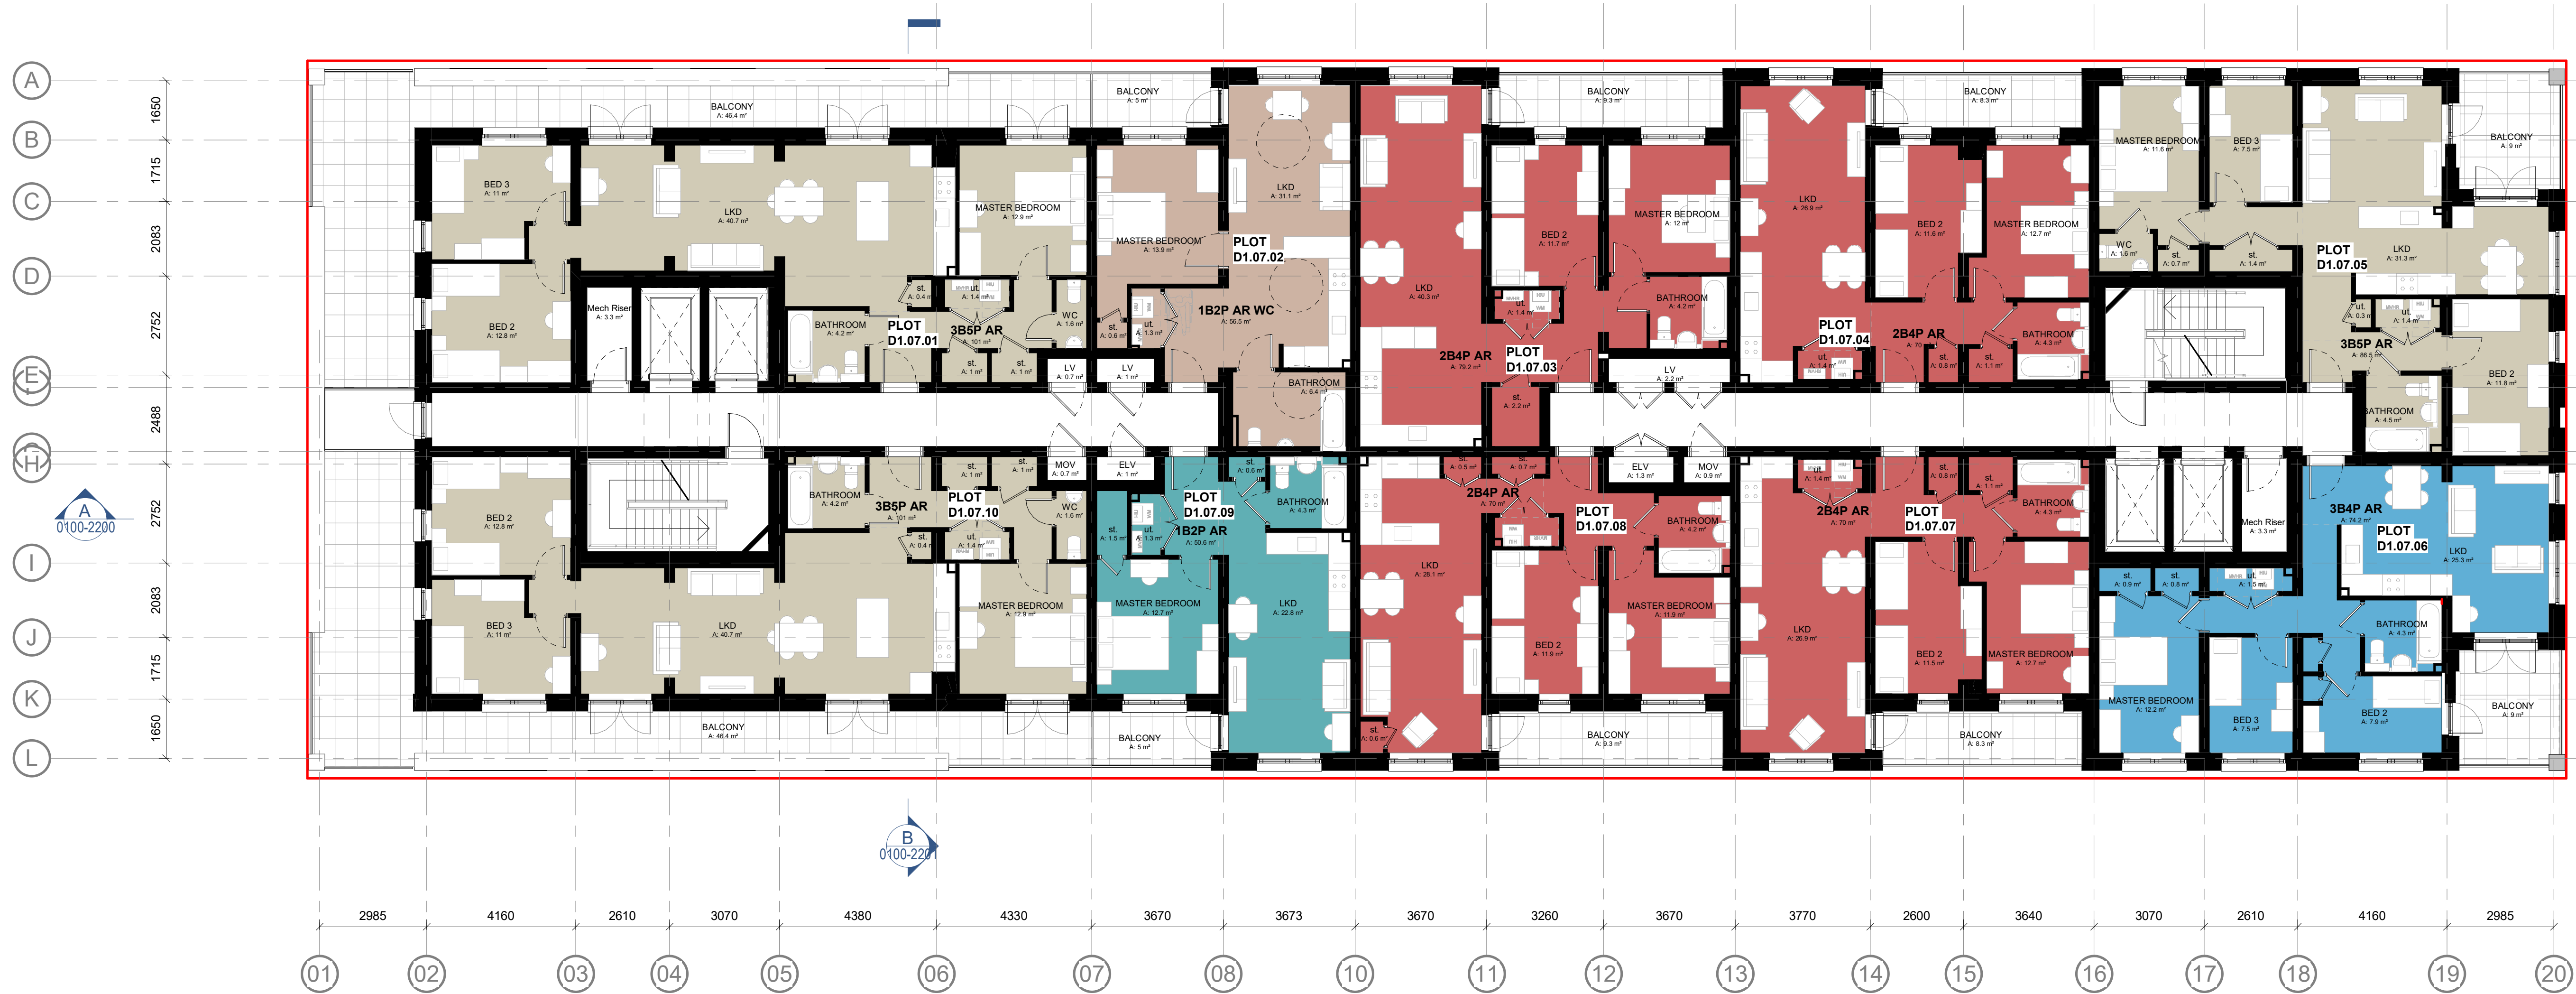

1 Level 07 - Planning
1 : 100

revision	date	drawn	description
P01	25.06.21	HTA	Modular Planning Issue
P02	06.07.21	HTA	Updates to LV doors
P03	08.07.21	HTA	General Amendments

Notes: -
Do not scale from drawings unless by agreement with HTA. Use
figured dimensions only. Check all dimensions on site prior to
commencing the works. Drawing to be read in conjunction with other
relevant consultant information.

This drawing is the copyright of HTA Design LLP and must not be
copied or reproduced in part, or in whole, without the express
permission of HTA Design LLP. Drawing to be read in conjunction with
specification.

0m 2m 4m 6m 8m 10m



Seventh Floor Plan

St William - Berkeley
King's Road Park

PLANNING

W505-HTA-A2-07-PL-A-0100-2023 P03

number revision

1:100 @ A1
scale

HTA Design LLP
www.hta.co.uk


London | Edinburgh | Manchester | Bristol

W505-
job reference


PHS
drawn

hta

 1B2P AR
 1B2P AR
 WC
 3B5P AR

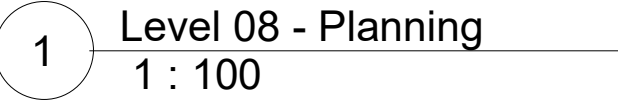


0m 2m 4m 6m 8m 10m

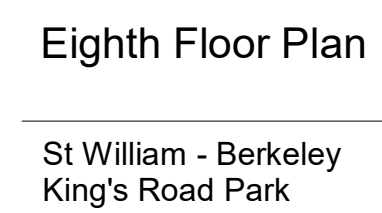

1:100 @ A1 scale	W505- job reference	PHS drawn
HTA Design LLP www.hta.co.uk		
London Edinburgh Manchester Bristol		



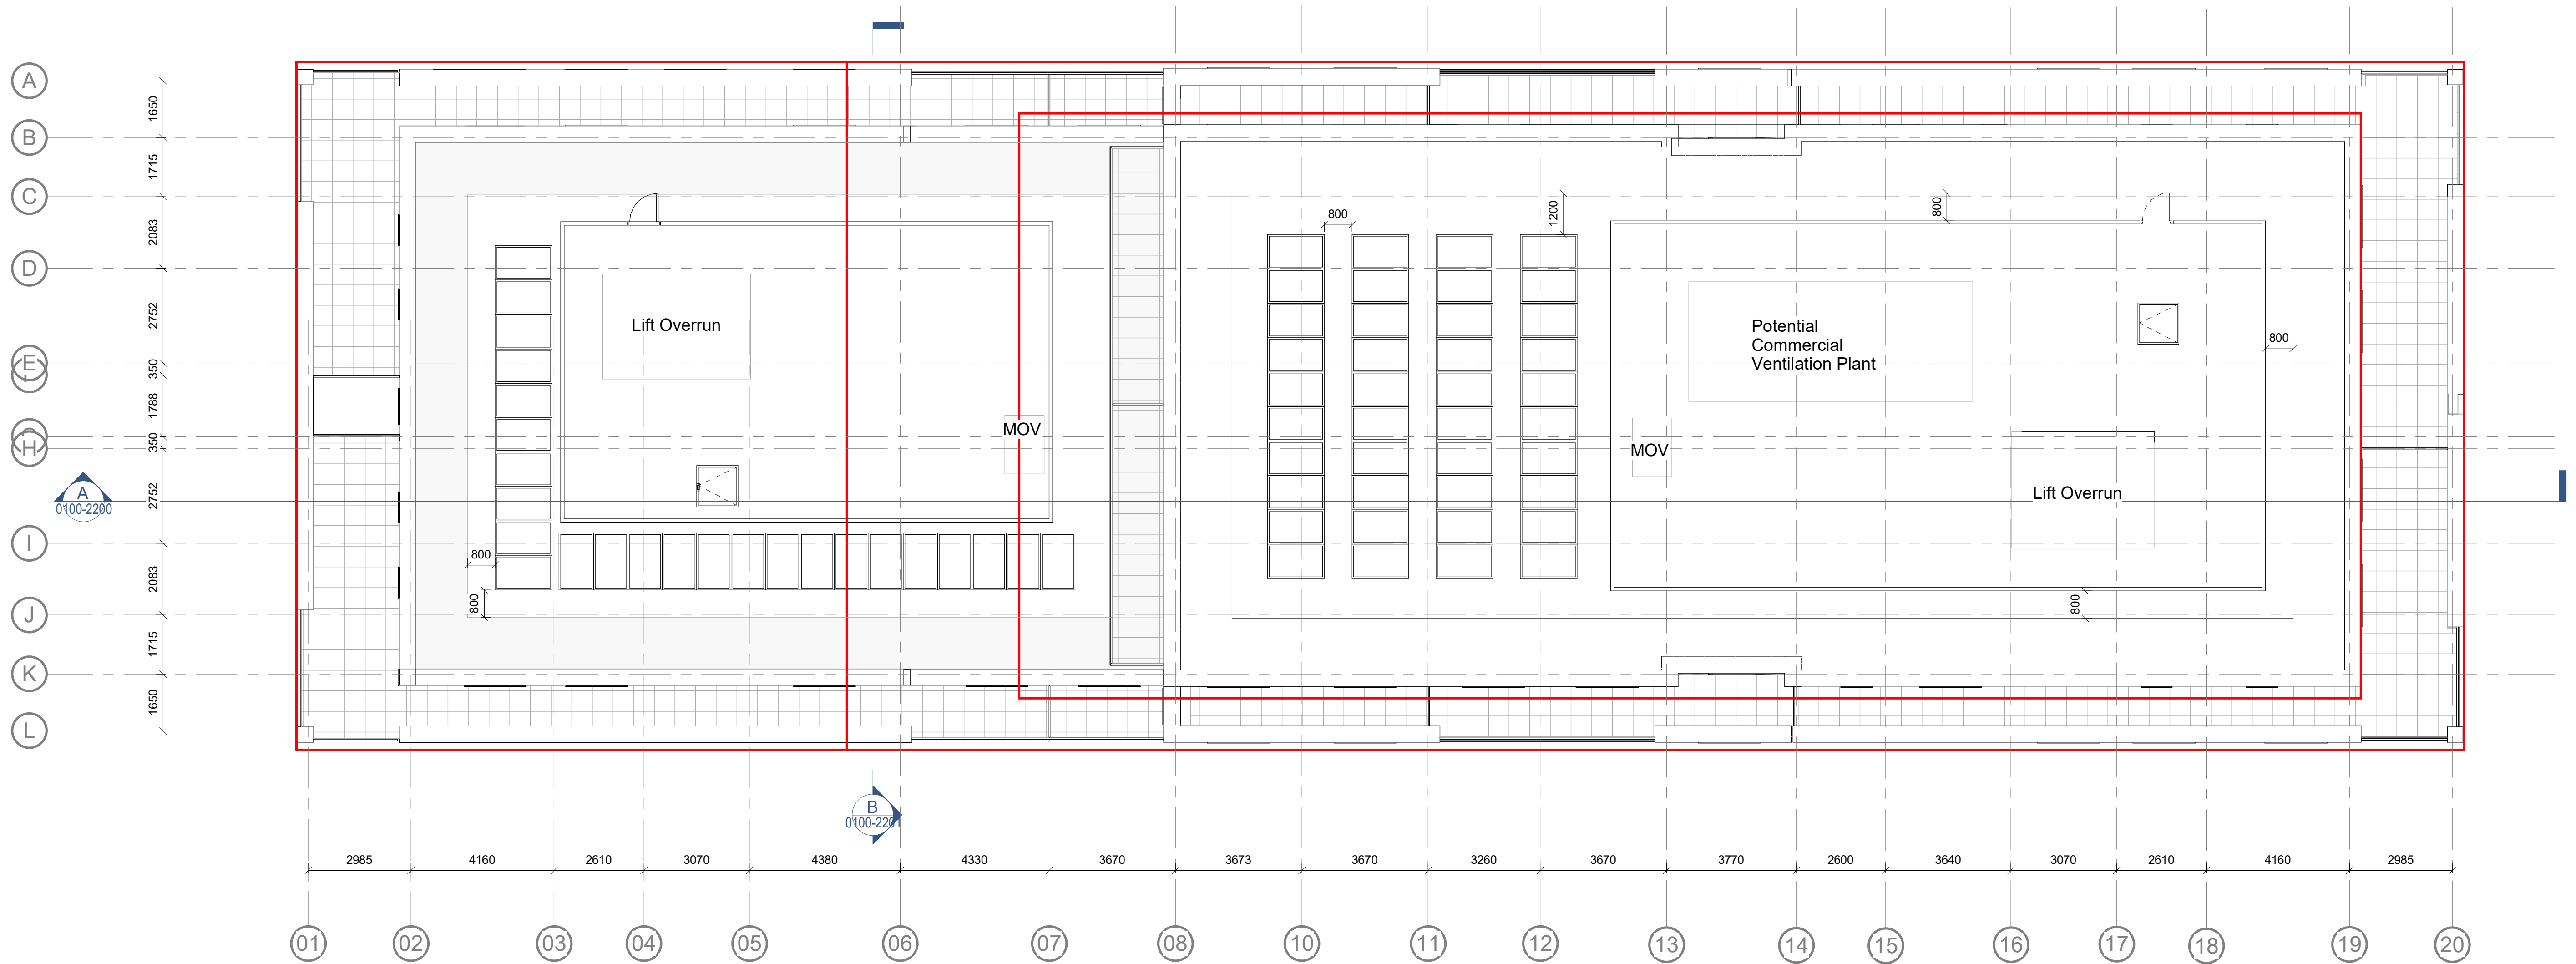

1 Roof Plan - Planning
1 : 100